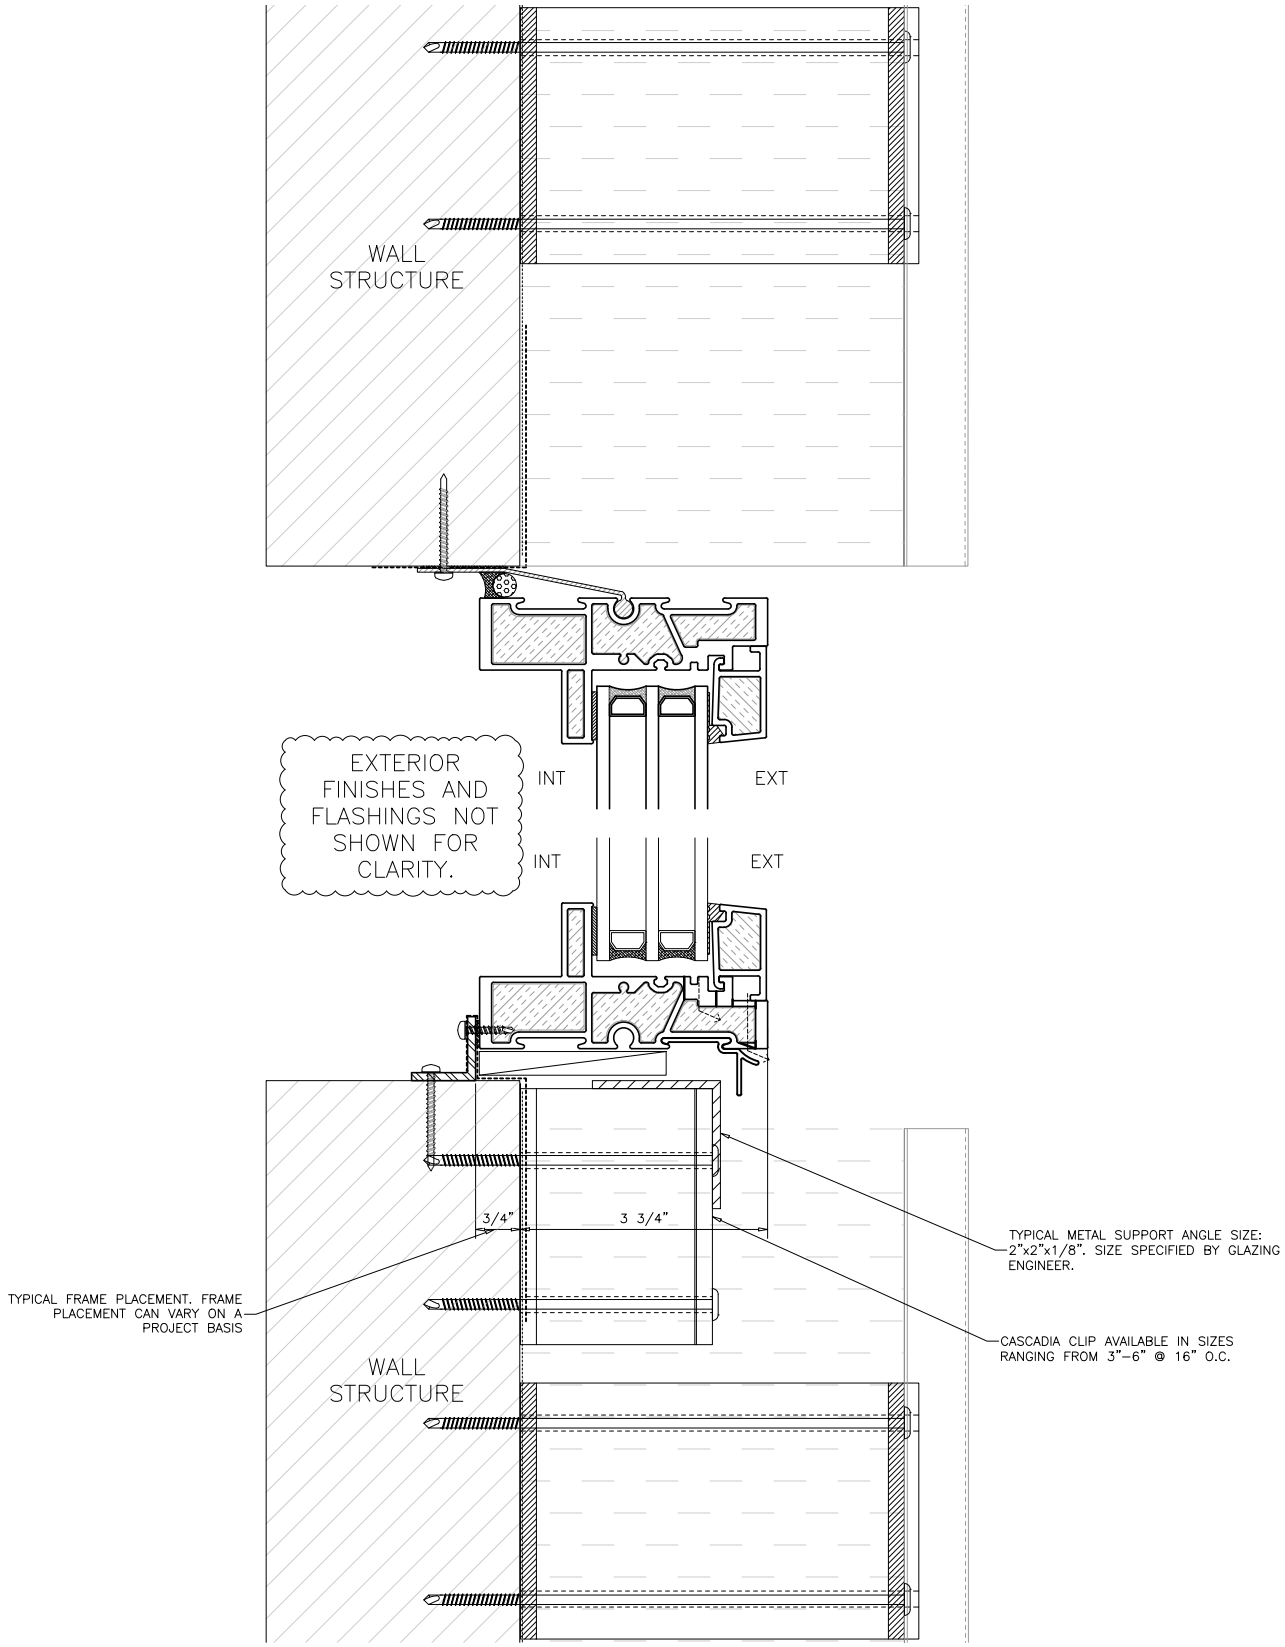
*NEW: ENVIRONMENTAL PRODUCT DECLARATIONS (EPDs) NOW AVAILABLE*



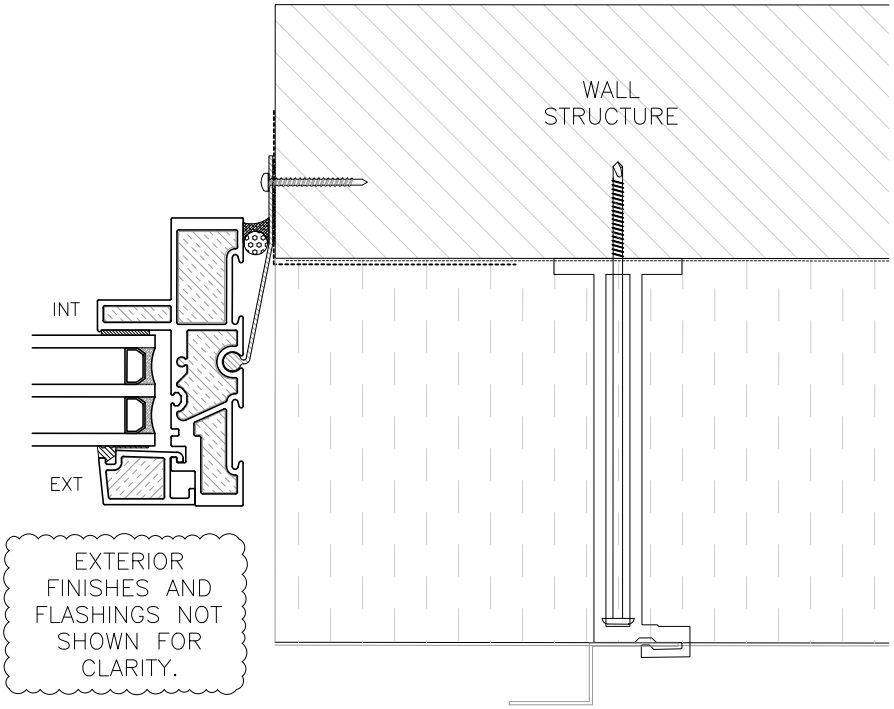

***NOTE:*** *THIS DRAFT DETAIL IS FOR GENERAL ARRANGEMENT PURPOSES ONLY, AND DOES NOT NECESSARILY REPRESENT A DETAIL THAT IS APPROPRIATE FOR A SPECIFIC PROJECT. PRODUCTS AND ACCESSORIES PROVIDED BY CASCADIA MUST BE CONFIRMED FOR SPECIFIC PROJECTS.*

**NOTE:** ANCHOR CLIPS AT HEAD, SILL AND JAMBS ARE INTERMITTENT


CASCADIA WINDOWS LTD.
#101-5350 275TH STREET
LANGLEY, BC, CANADA V4W 0C1


| DRAWING TITLE: | AKIRA WINDOW SILL SUPPORT | | DRAWING NO.: D–1.01 |
|---|---|---|---|
| SCALE: 4" = 1'–0" | PATENTED | DATE: 25 MARCH, 2025 | DRAWN BY: AP |

*NEW: ENVIRONMENTAL PRODUCT DECLARATIONS (EPDs) NOW AVAILABLE*




***NOTE:*** *THIS DRAFT DETAIL IS FOR GENERAL ARRANGEMENT PURPOSES ONLY, AND DOES NOT NECESSARILY REPRESENT A DETAIL THAT IS APPROPRIATE FOR A SPECIFIC PROJECT. PRODUCTS AND ACCESSORIES PROVIDED BY CASCADIA MUST BE CONFIRMED FOR SPECIFIC PROJECTS.*

**NOTE:** ANCHOR CLIPS AT HEAD, SILL AND JAMBS ARE INTERMITTENT

CASCADIA WINDOWS LTD.
#101-5350 275TH STREET
LANGLEY, BC, CANADA V4W 0C1

| | | | |
|---|---|---|---|
| DRAWING TITLE: AKIRA WINDOW SILL SUPPORT | | | DRAWING NO.: D-1.02 |
| SCALE: 4″ = 1′-0″ | PATENTED | DATE: 25 MARCH, 2025 | DRAWN BY: AP |